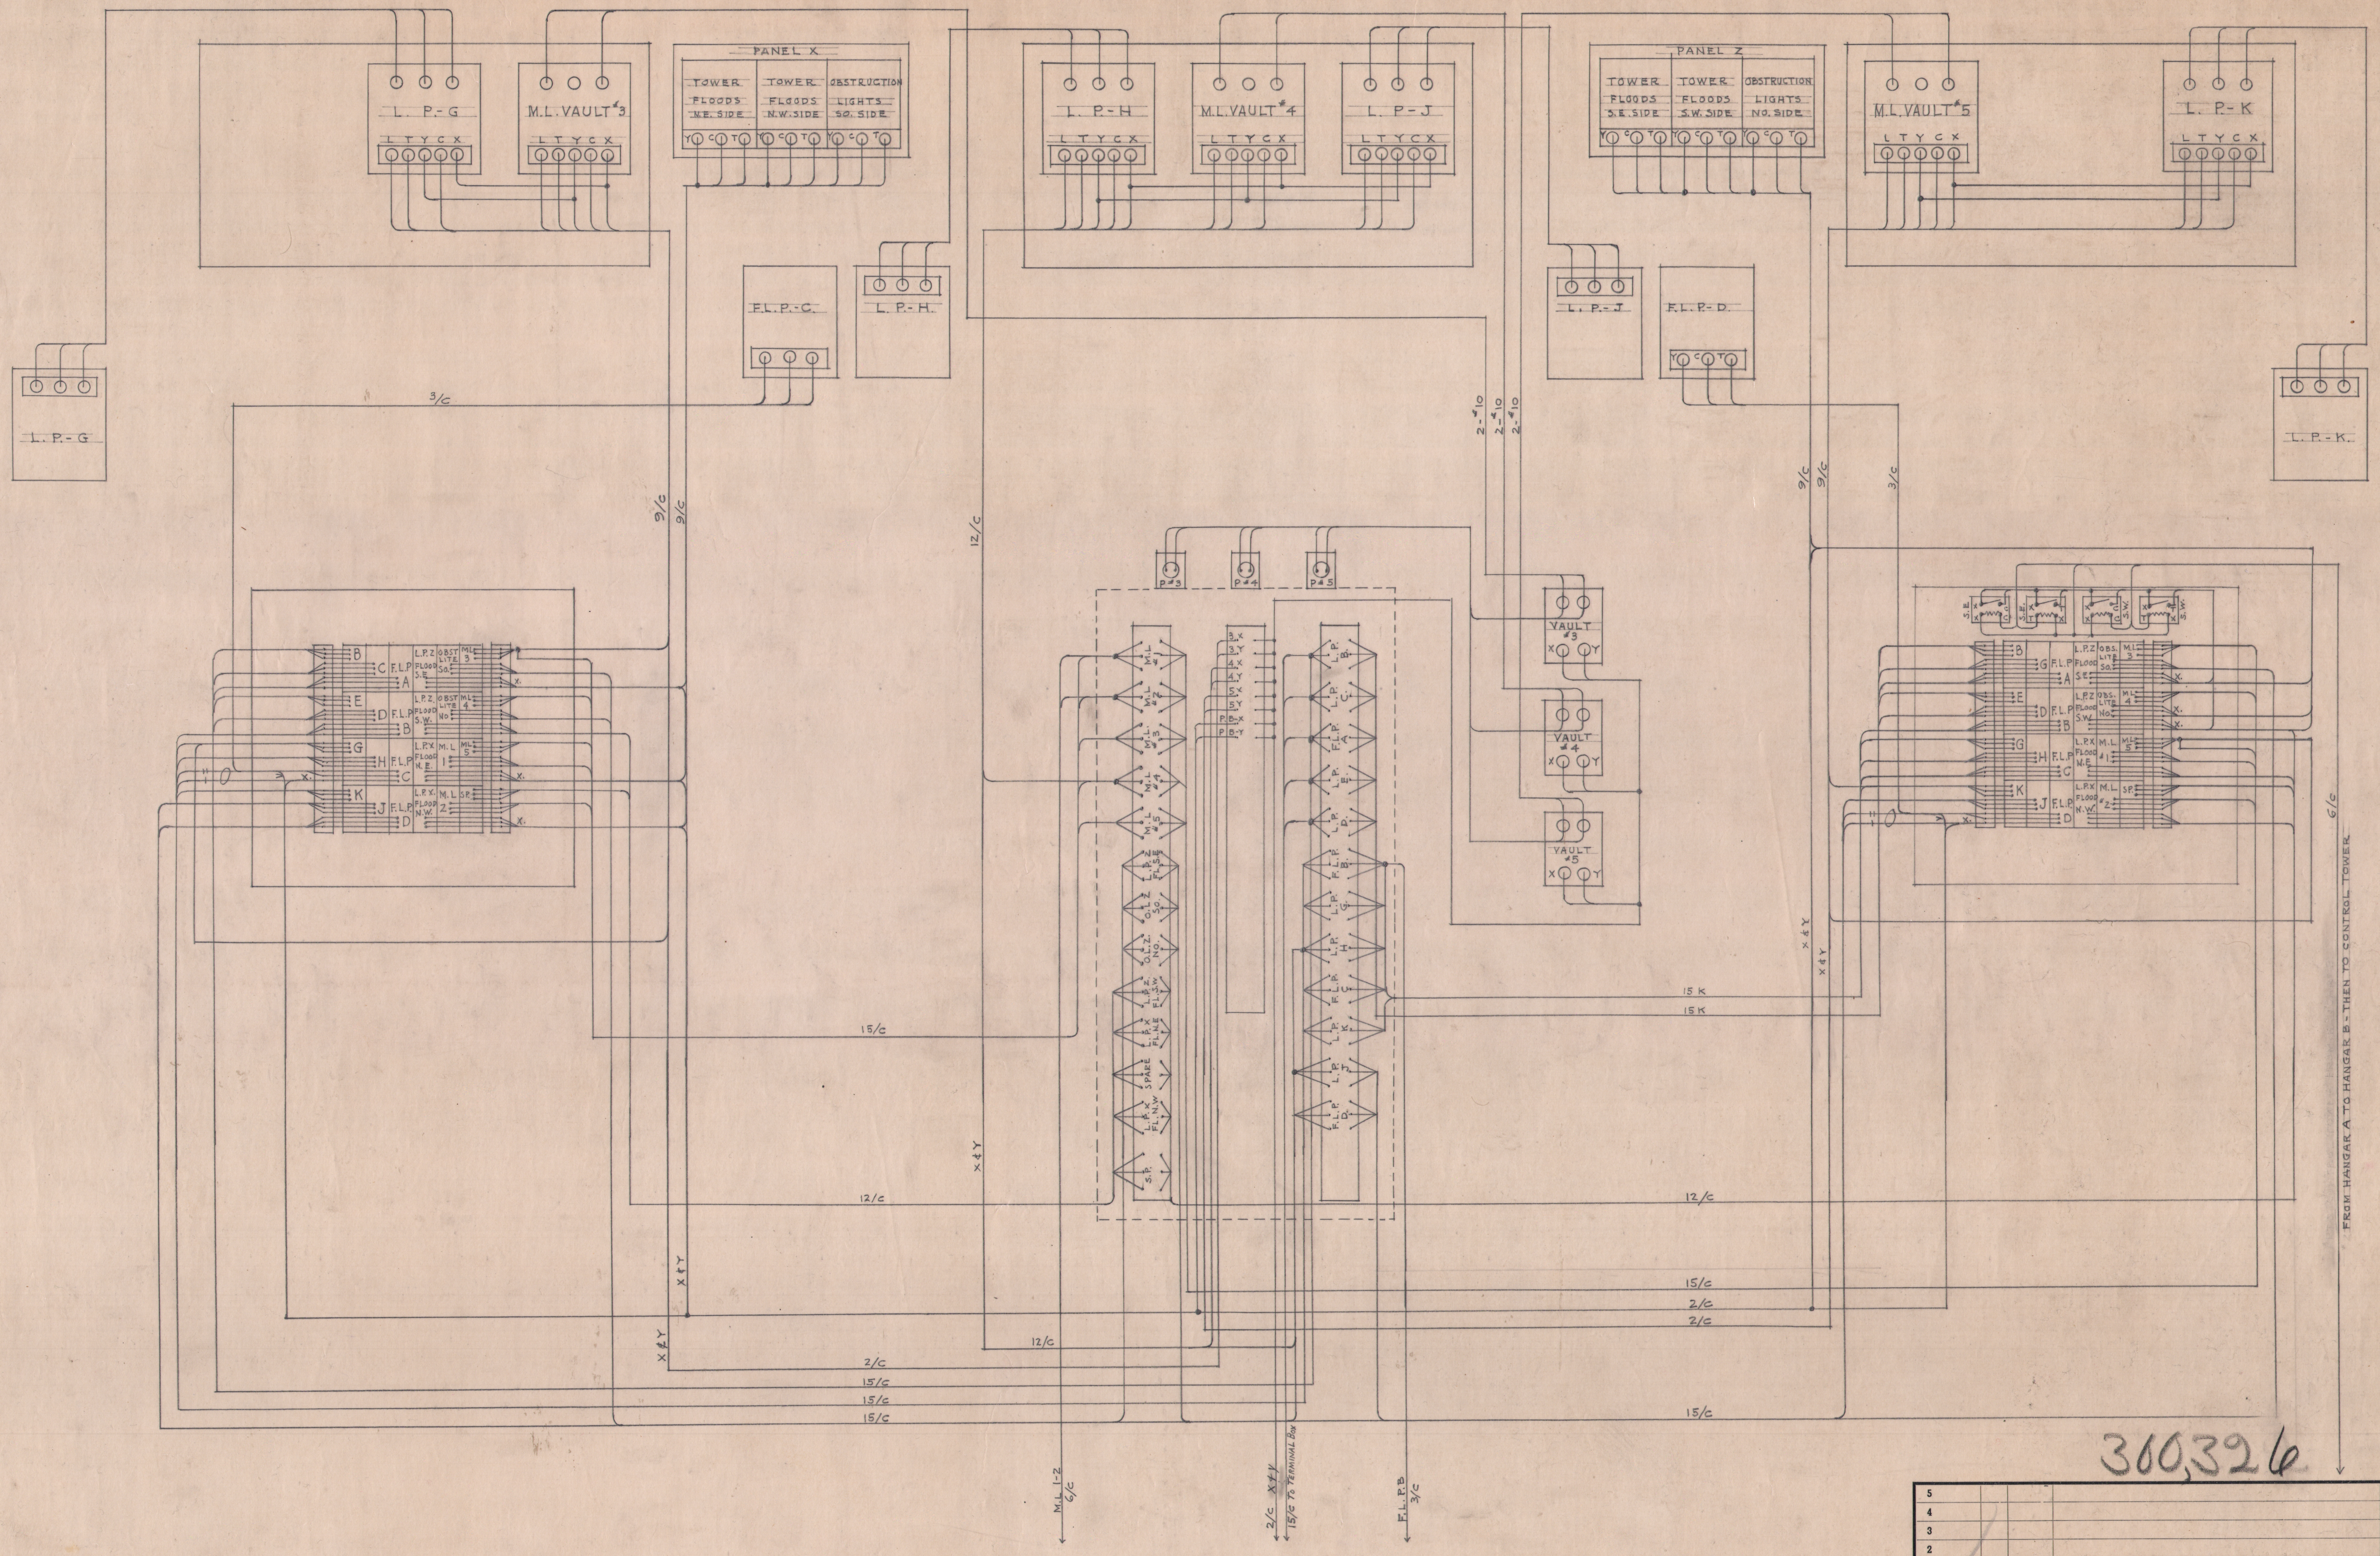
PANEL X
TOWER FLOODS N.E. SIDE
TOWER FLOODS N.W. SIDE
OBSTRUCTION LIGHTS SO. SIDE
PANEL Z
TOWER FLOODS S.E. SIDE
TOWER FLOODS S.W. SIDE
OBSTRUCTION LIGHTS NO. SIDE
L. P.-G
M.L. VAULT #3
L. P.-H
M.L. VAULT #4
L. P.-J
M.L. VAULT #5
L. P.-K
L T Y C X
F.L.P.-C.
F.L.P.-D.
VAULT #3
VAULT #4
VAULT #5
3/C
9/C
12/C
15/C
2/C
6/C
2-#10
X & Y
15 K
M.L 1-2 6/C
2/C X & Y
15/C TO TERMINAL BOX
F.L. P.B 3/C
FROM HANGAR A TO HANGAR B - THEN TO CONTROL TOWER

360,326

REVISION	BY	DATE	BRIEF	APP'D
5				
4				
3				
2				
1				

ENGINEERS CONTRACT
NO. y 5614

CONSTRUCTION CONTRACT
NO. y 5424

DRAWN Q.E.R.
TRACED A.G.C.
CHECKED Q.E.R.
O. K. Q.E.R.

APPROVED

DATE 8-25-43

FILE NO.
636

SHEET ___ OF ___

SOUND CONSTRUCTION
& ENGINEERING CO.

U.S. NAVAL AIR STATION (L.T.A.)

TILLAMOOK, OREGON

FLOOD LIGHT CONTROL
HANGAR A

SCALE NO SCALE

APPROVED Aug 26 1943 Y. & D. DRAWING NO.

E F Koerner
OFFICER IN CHARGE

1335-45-12